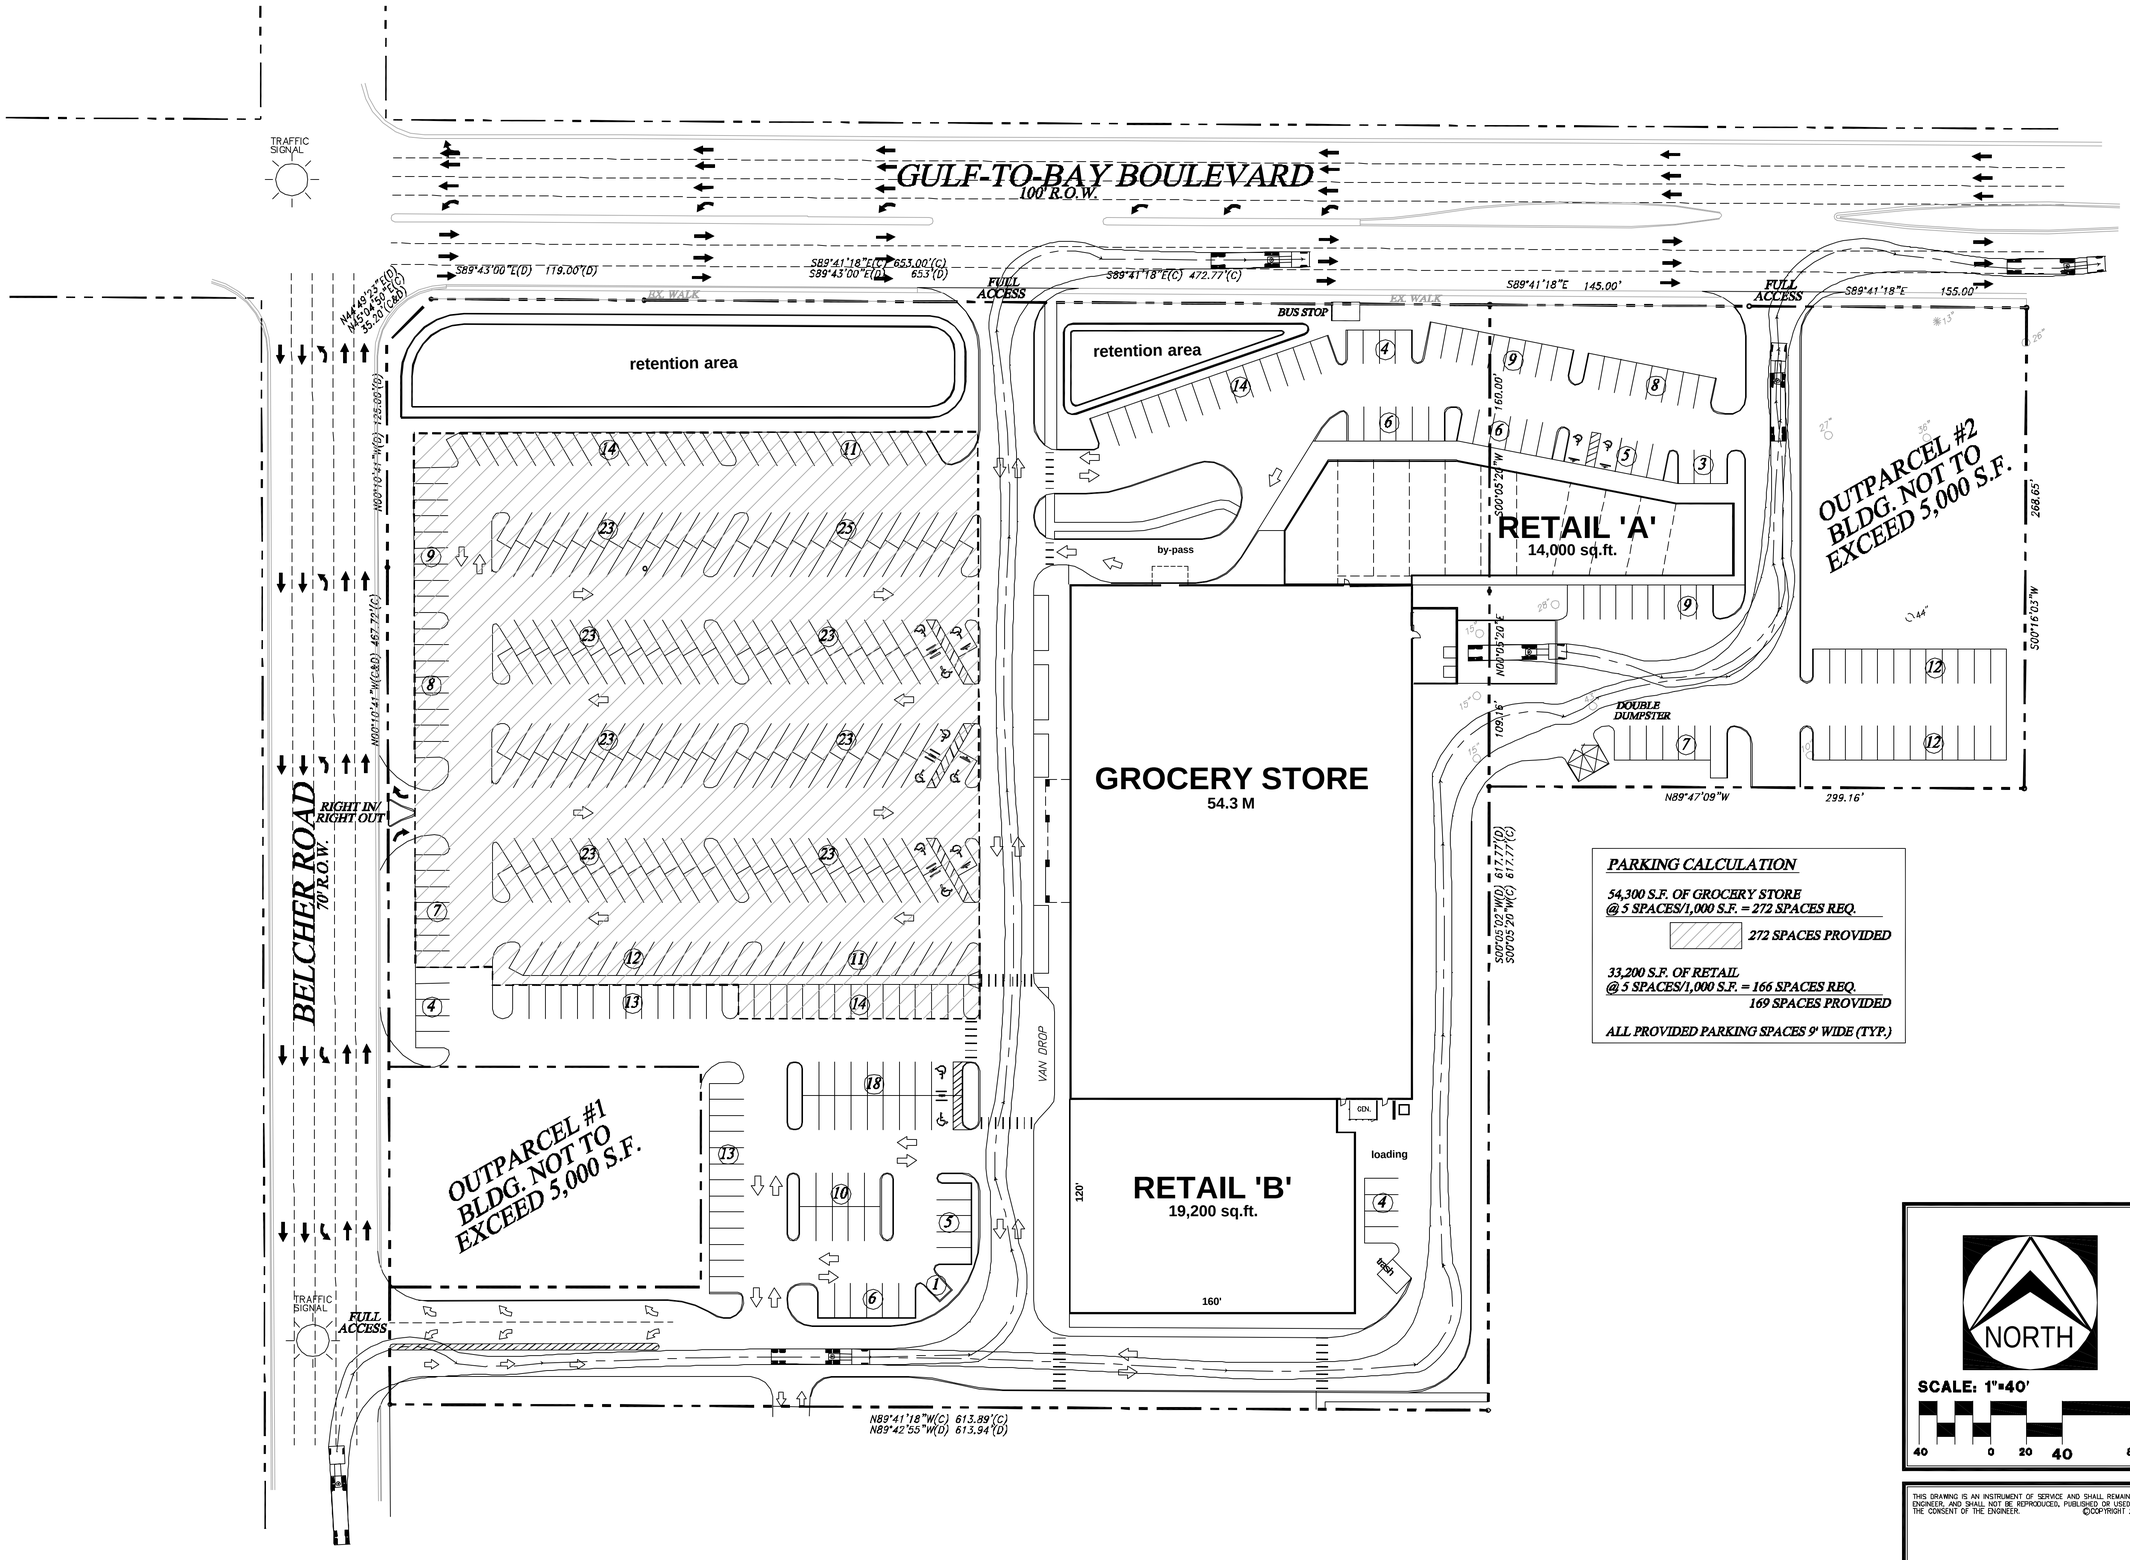

PARKING CALCULATION

54,300 S.F. OF GROCERY STORE
@ 5 SPACES/1,000 S.F. = 272 SPACES REQ.

272 SPACES PROVIDED

33,200 S.F. OF RETAIL
@ 5 SPACES/1,000 S.F. = 166 SPACES REQ.
169 SPACES PROVIDED

ALL PROVIDED PARKING SPACES 9' WIDE (TYP.)

NORTH

SCALE: 1"=40'

40 0 20 40 80

Northside Engineering Services, Inc.
CIVIL • LAND PLANNING • ENVIRONMENTAL • TRANSPORTATION
601 CLEVELAND STREET, SUITE 930
CLEARWATER, FLORIDA 33755
(727) 443-2869 FAX: (727) 446-8036
E-MAIL: TECH@NORTHSIDEENGINEERING.COM
EB #5936

NES Comm.:	0570
Drawn By:	B.J.V.
Checked By:	H.G.

Issue Date: 10/24/05

Revisions:

No.	Date	Description
	/ /	
	/ /	
	/ /	
	/ /	
	/ /	
	/ /	
	/ /	
	/ /	
	/ /	
	/ /	
	/ /	

CIVIL SITE PLAN

GULF TO BAY PLAZA

GULF TO BAY B.VD. & BELCHER RD.
CLEARWATER, FLORIDA

THIS DRAWING IS AN INSTRUMENT OF SERVICE AND SHALL REMAIN THE PROPERTY OF THE ENGINEER, AND SHALL NOT BE REPRODUCED, PUBLISHED OR USED IN ANY WAY WITHOUT THE CONSENT OF THE ENGINEER. ©COPYRIGHT 2005 NOT PUBLISHED

RAM A. GOEL, Ph.D., P.E. #47431

COPIES OF THESE PLANS ARE NOT VALID UNLESS EMBOSSED WITH THE SIGNING ENGINEER'S SEAL

C2.1

Z:\2005 AutoCAD Projects\0570 - (Gulf-to-Bay Publix)\Site 10-20-05.dwg, 10/24/2005 8:49:35 AM, Acrobat PDFWriter